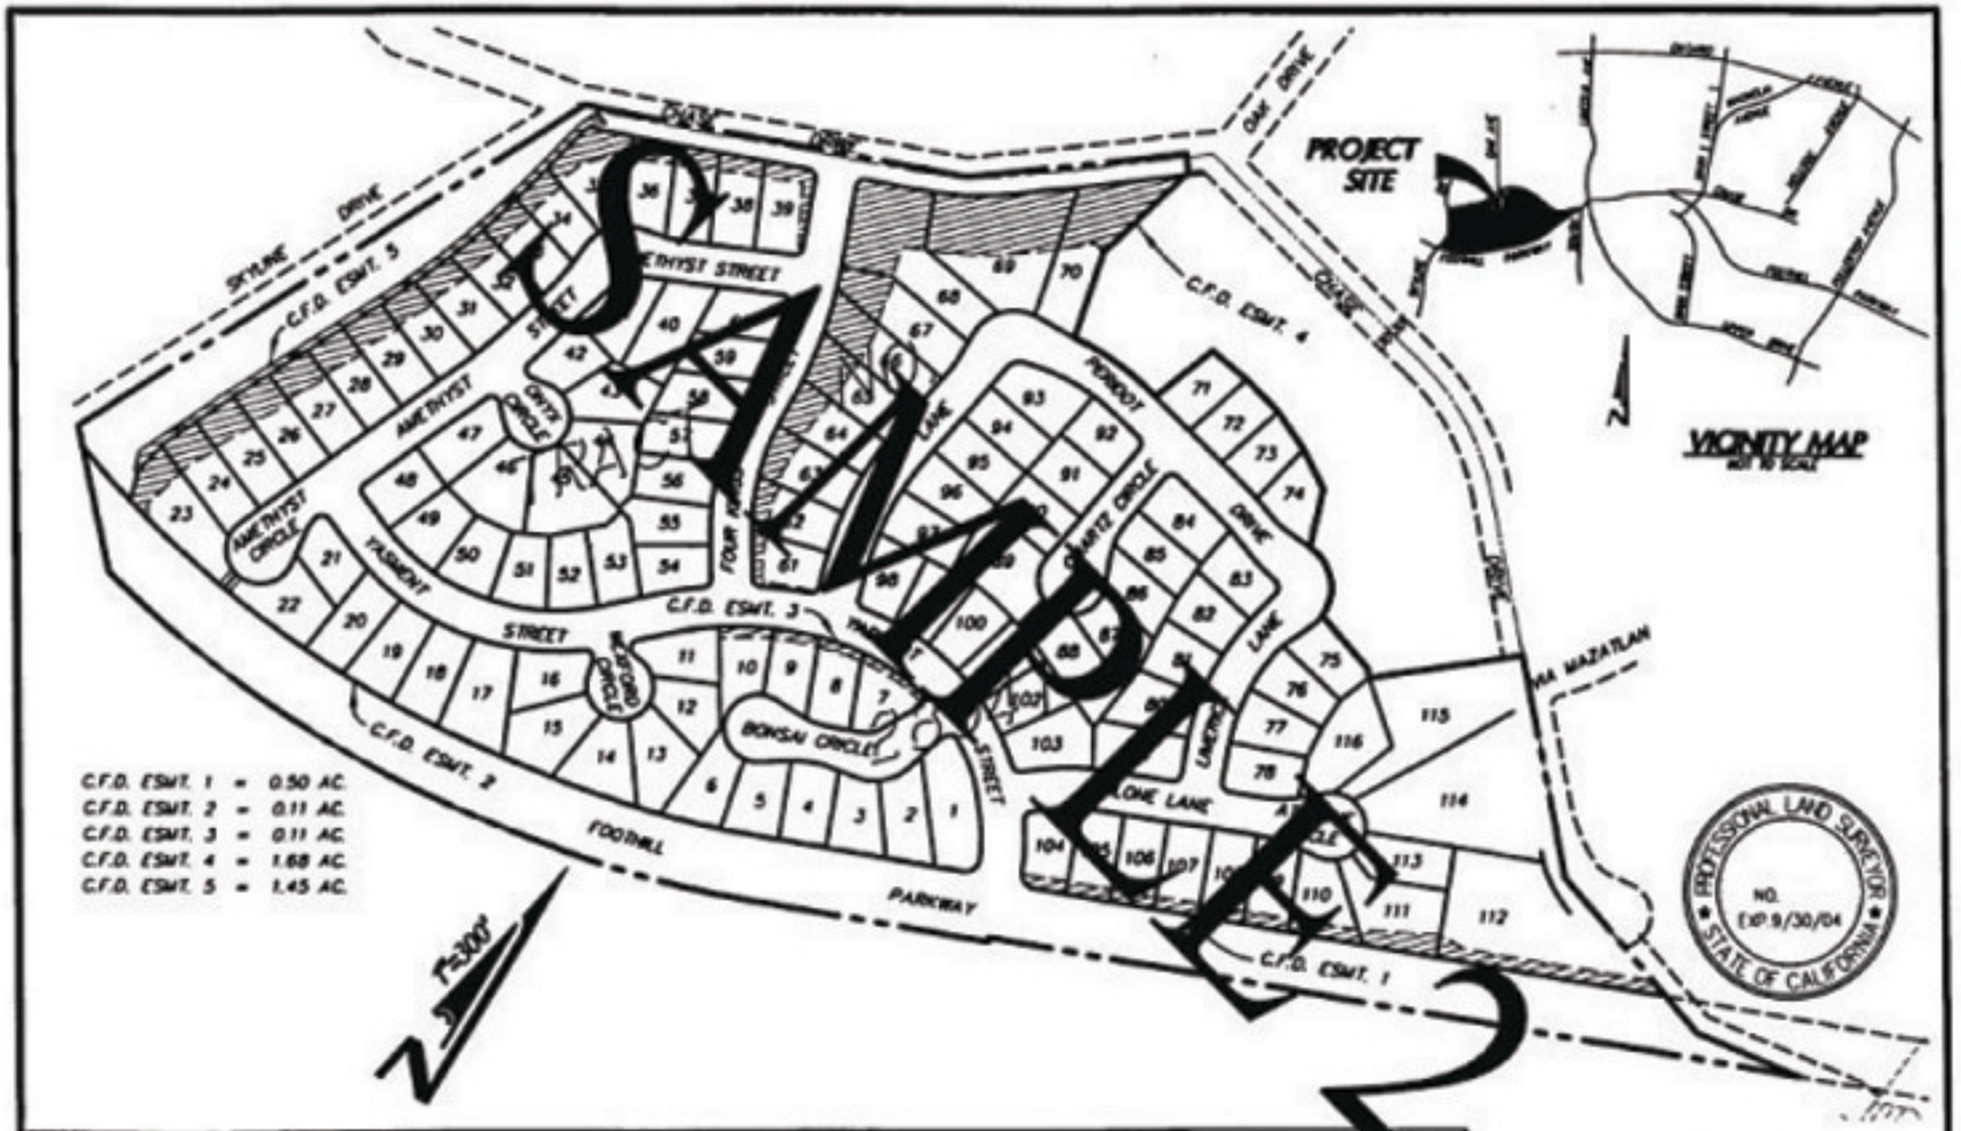

Company Name

EXHIBIT ___
PROPOSED MAINTENANCE AREAS
COMMUNITY FACILITIES DISTRICT
CITY OF CORONA-CFD 2001-01

LEGEND

AREA TO BE MAINTAINED BY CFD 2001-01

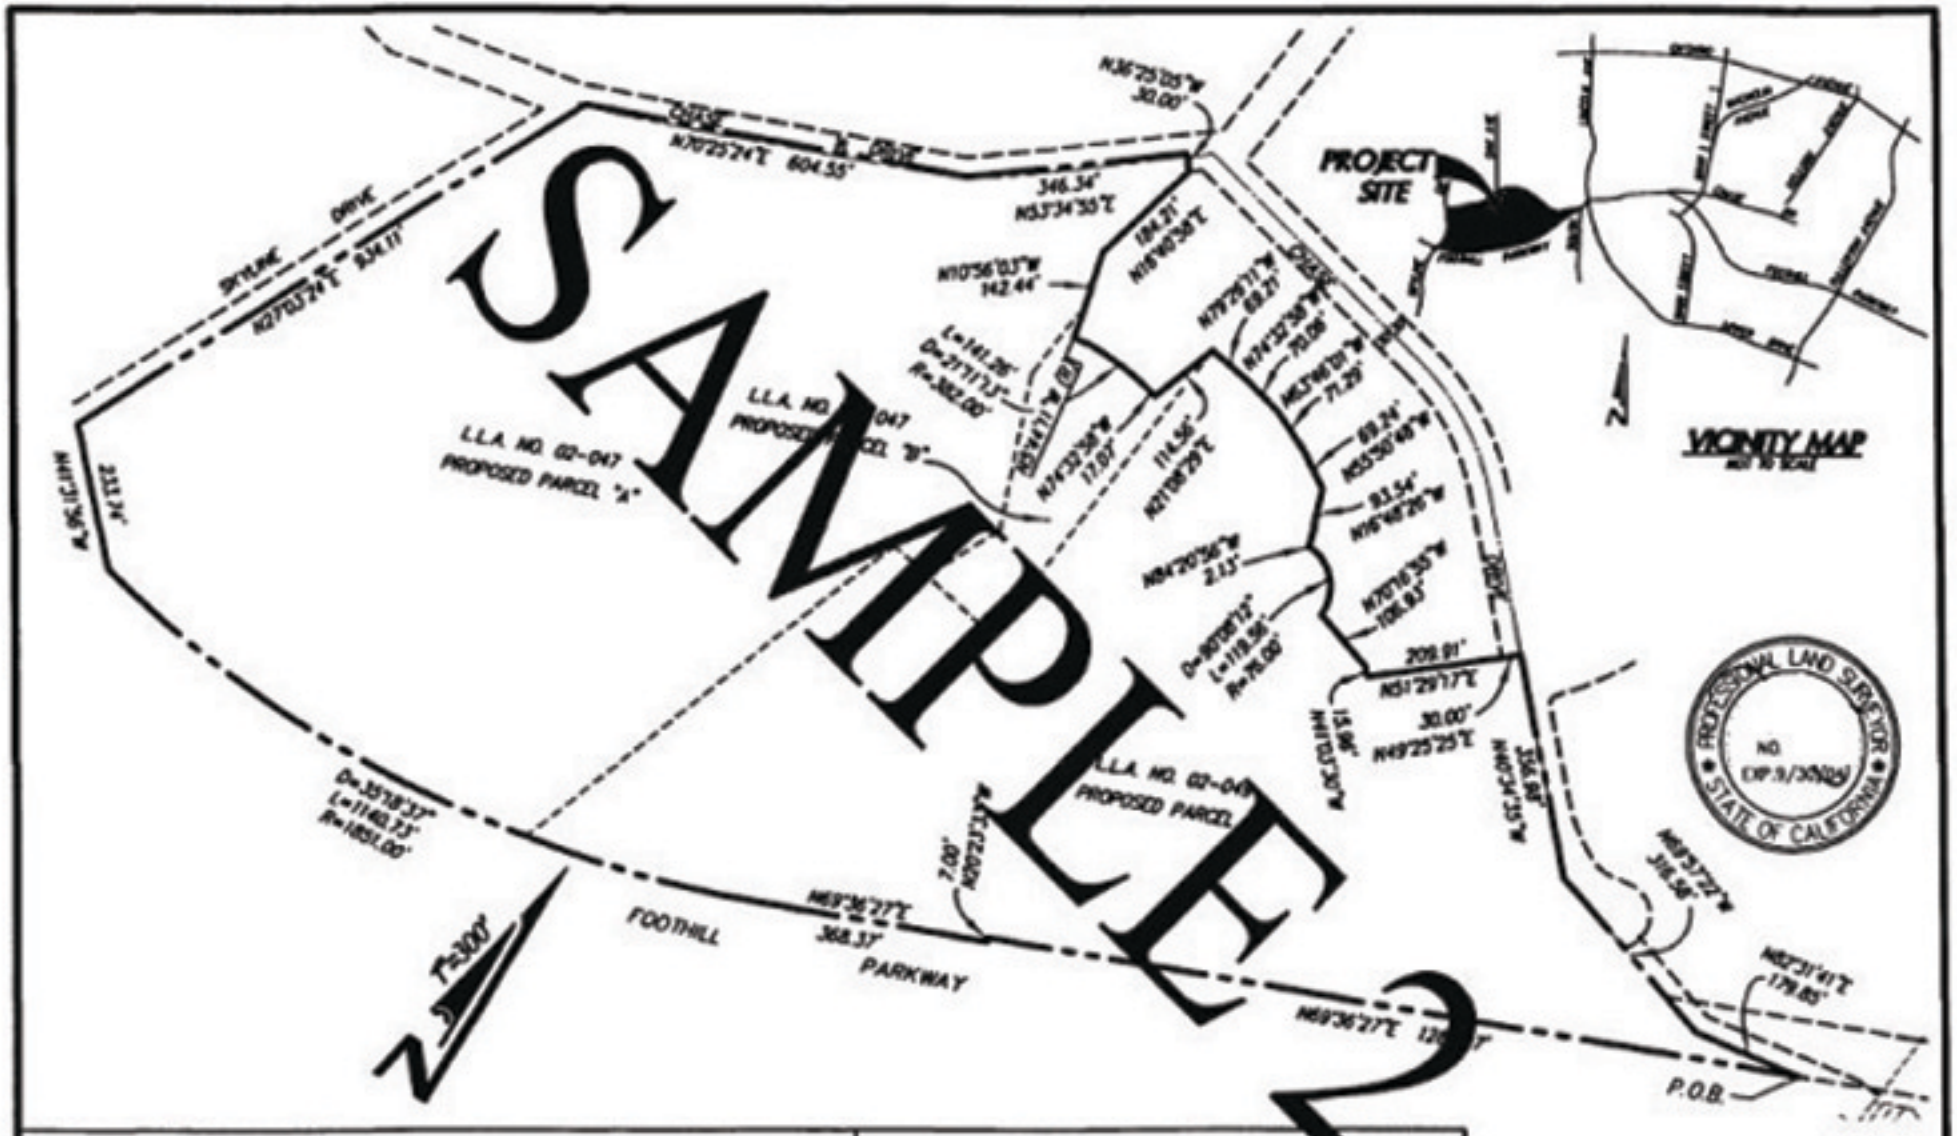

Company Name	EXHIBIT ____ CFD ANNEXATION TRACT NO. CITY OF CORONA-CFD 2001-01

P.L.S. NO.
REGISTRATION EXPIRES 9/30/04

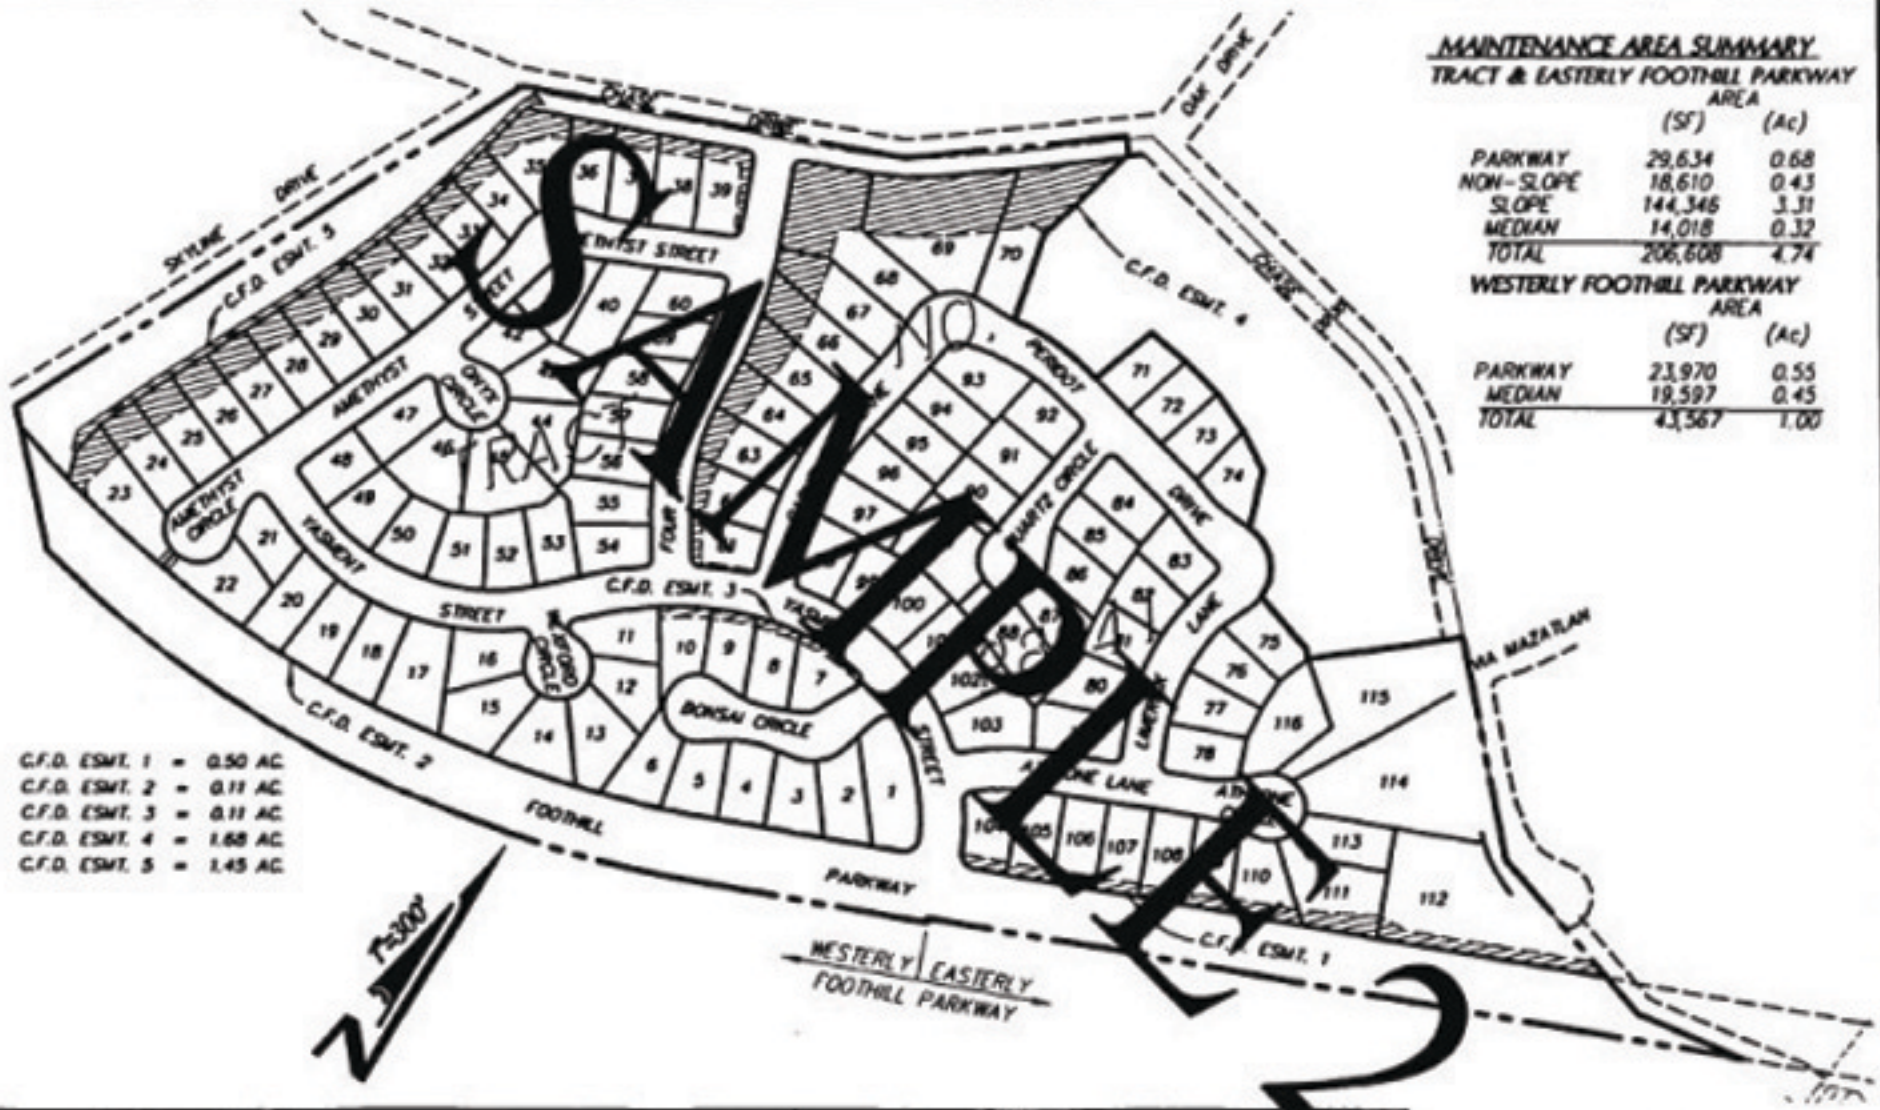

Company Name

EXHIBIT ___
TRACT NO.
CFD 2001-01
LANDSCAPE MAINTENANCE AREA

LEGEND

AREA TO BE MAINTAINED BY CFD 2001-01