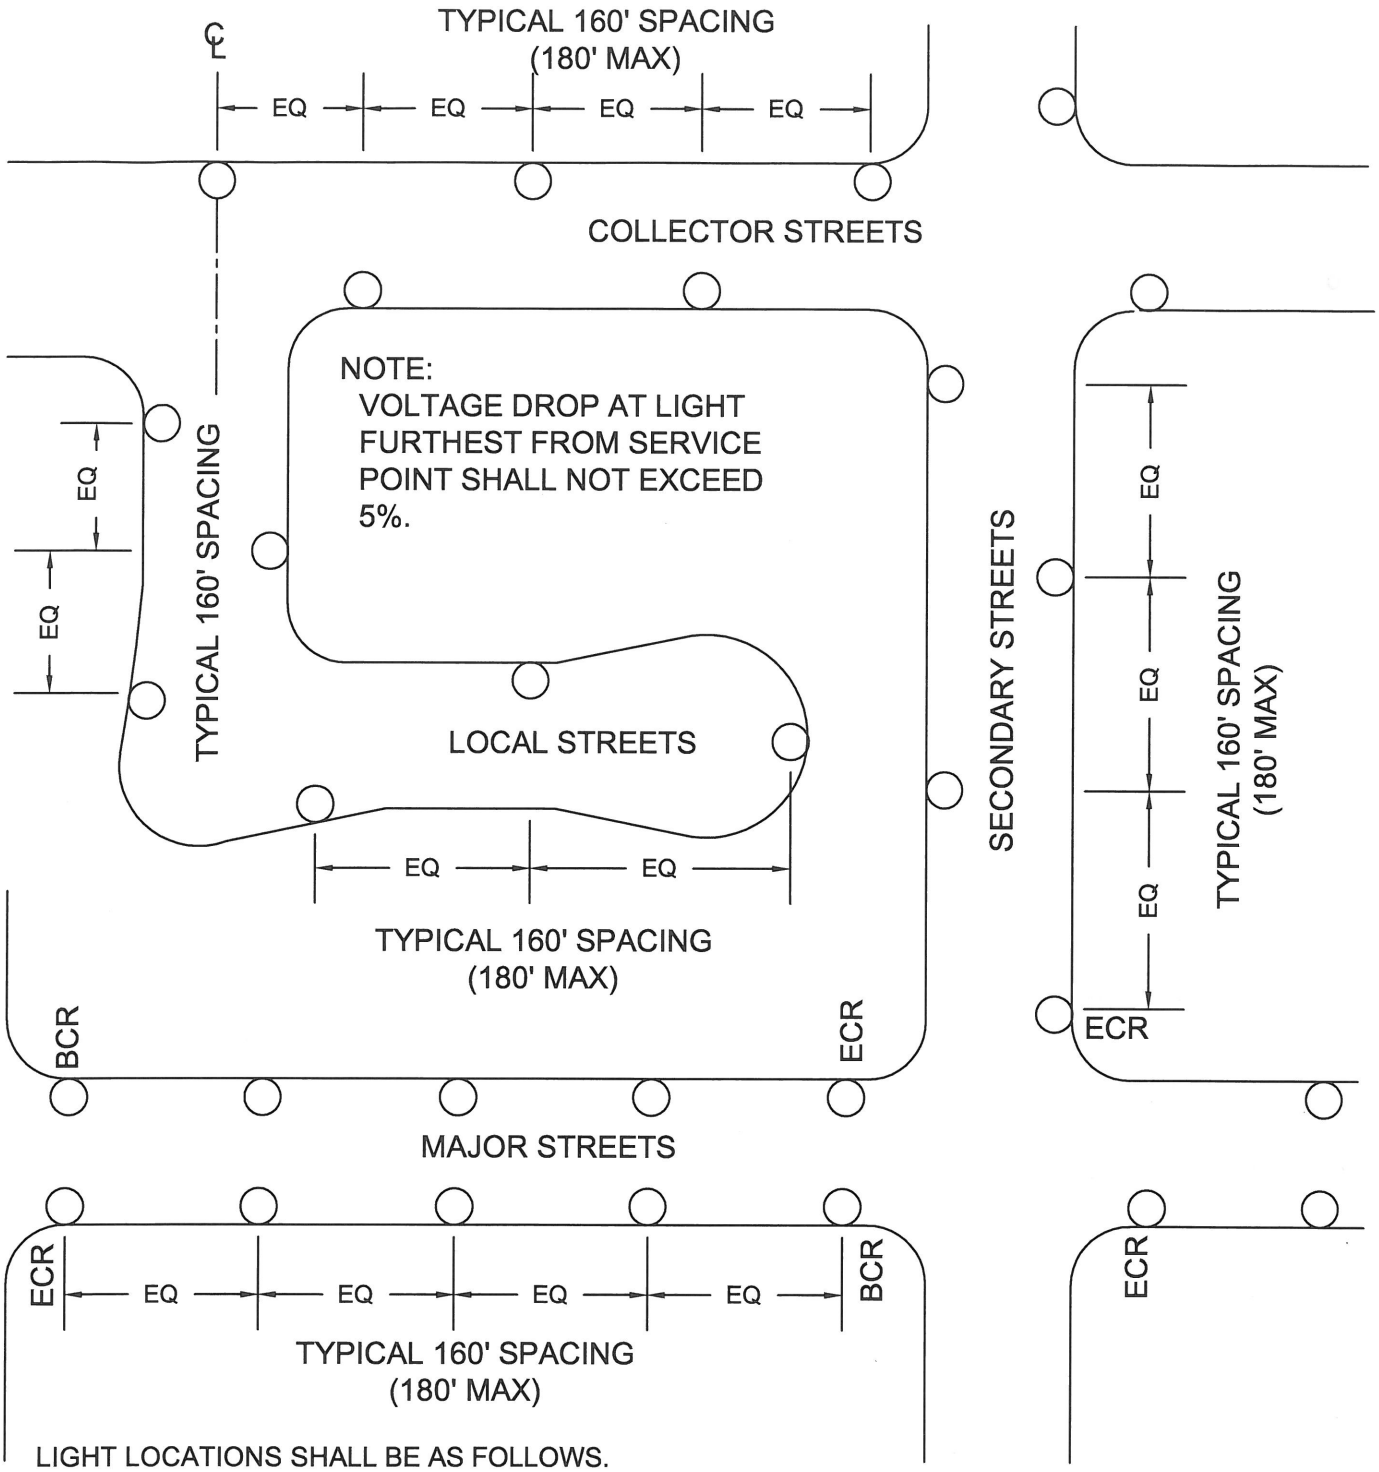

LIGHT LOCATIONS SHALL BE AS FOLLOWS.

1. AT ALL BCR'S OR ECR'S ON MAJOR STREETS.
2. AT ALL ECR'S ON ALL OTHER STREETS.
3. AT OPPOSITE CURB ON EXTENDED CENTERLINE ON "T" INTERSECTION.
4. AT CENTER OF CUL-DE-SAC CURB.
5. FINAL LAYOUT SHALL BE REQUIRED AND APPROVED BY PUBLIC WORKS INSPECTOR

REVISIONS:		
NO.	DATE	APPRV'D
1	9-17-15	MM

APPROVED BY:

CITY ENGINEER DATE
KIP D. FIELD

RCE NO. 45679 EXP. DATE 12-31-16

CITY OF CORONA

STREET LIGHT LOCATIONS

STANDARD PLAN NUMBER: **500**

SHT 1 OF 1